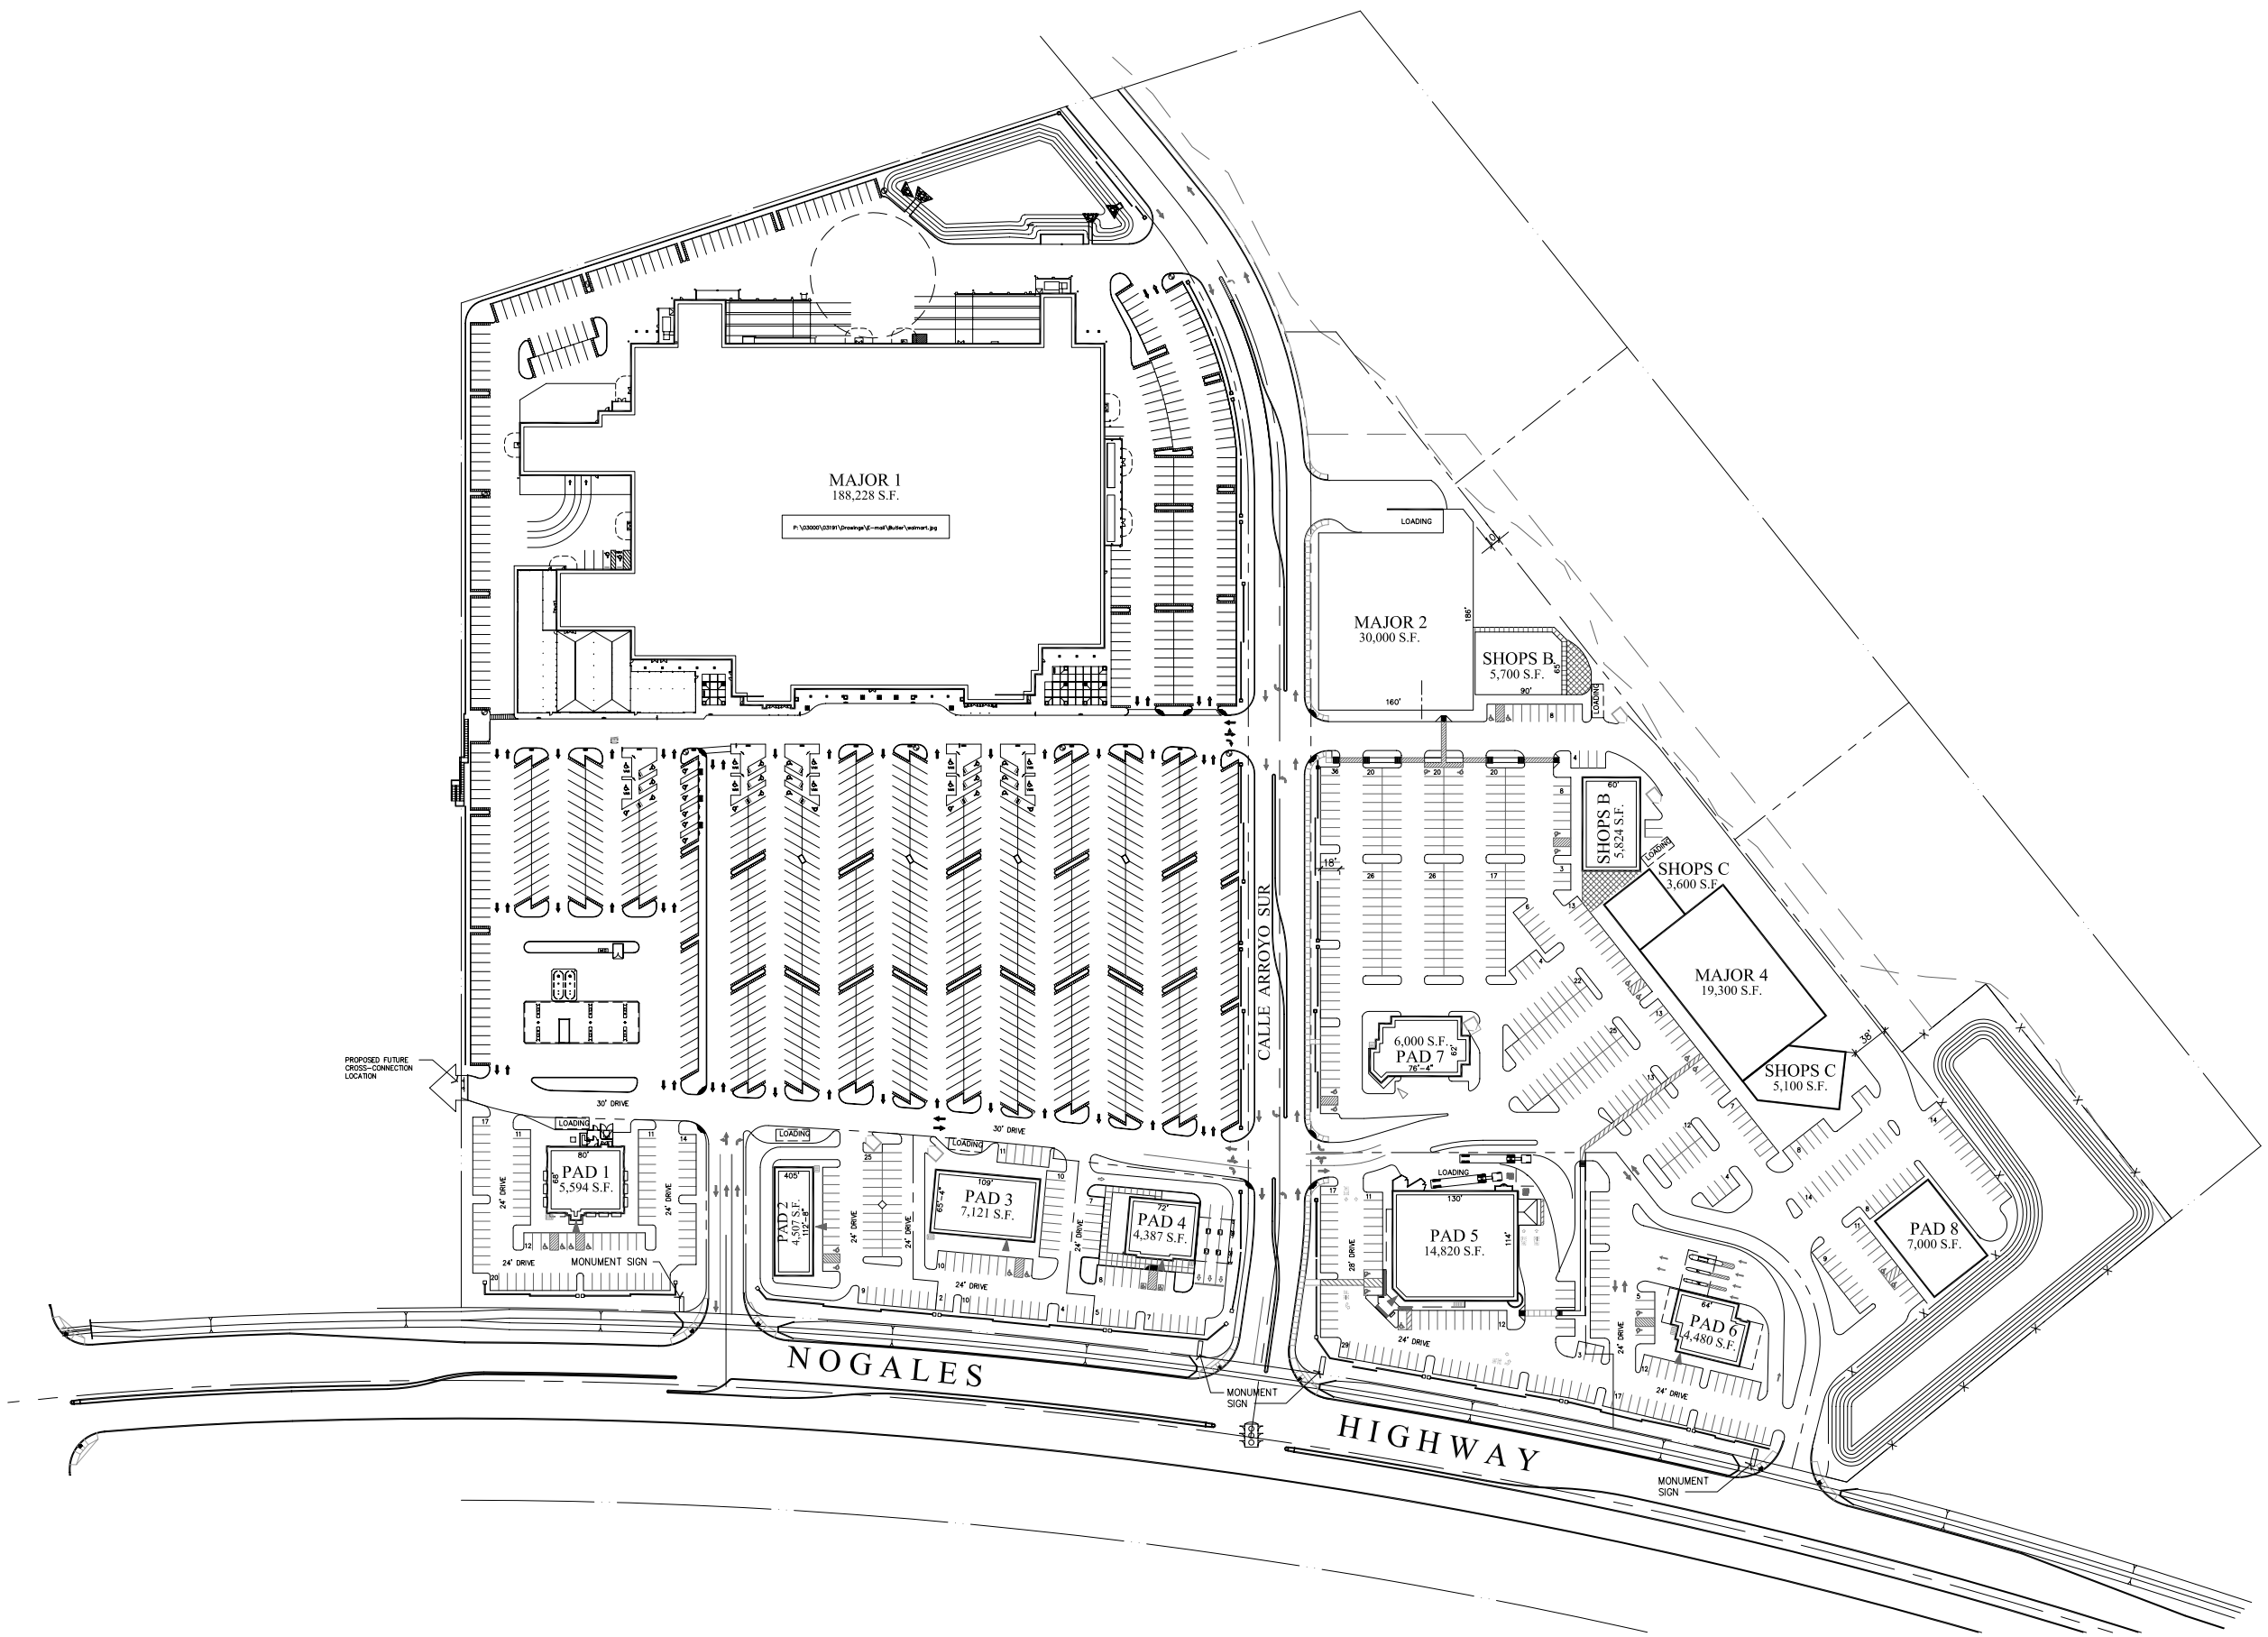

OVERALL SITE PLAN

SCALE: 1" = 80'-0"

NORTH

REKAB ARCHITECTS
Architects And Associates, Inc.
2239 East Thomas Road
Phoenix, Az. 85016-3474
(602) 955-3900 Phone
(602) 955-0496 Fax
www.rkaa.com

date 04/28/05

COPYRIGHT 2003, ALL RIGHTS RESERVED. ROBERT KUBICA ARCHITECTS AND ASSOC. INC. THIS DOCUMENT IS AN INSTRUMENT OF SERVICE AND IS THE PROPERTY OF ROBERT KUBICA ARCHITECTS AND ASSOC. INC. NO ANY PART MAY BE REPRODUCED OR TRANSMITTED IN ANY FORM OR BY ANY MEANS WITHOUT WRITTEN PERMISSION OF THE ARCHITECT.

MASTER SITE PLAN

TOWN CASE NUMBER (SA12-04-03)

MADERA MARKETPLACE

TUCSON-NOGALES HIGHWAY & CALLE ARROYO SUR
SAHUARITA, ARIZONA

design --
drawn ODG
check STS

sheet SP-16
of
job 03191